LEGEND

X	AREA NUMBER
X.XXX	CATCHMENT AREA IN HECTARES
XXX	IMPERVIOUS PERCENTAGE
- - - - - -	CATCHMENT AREA LIMITS

CONSTRUCTION NORTH

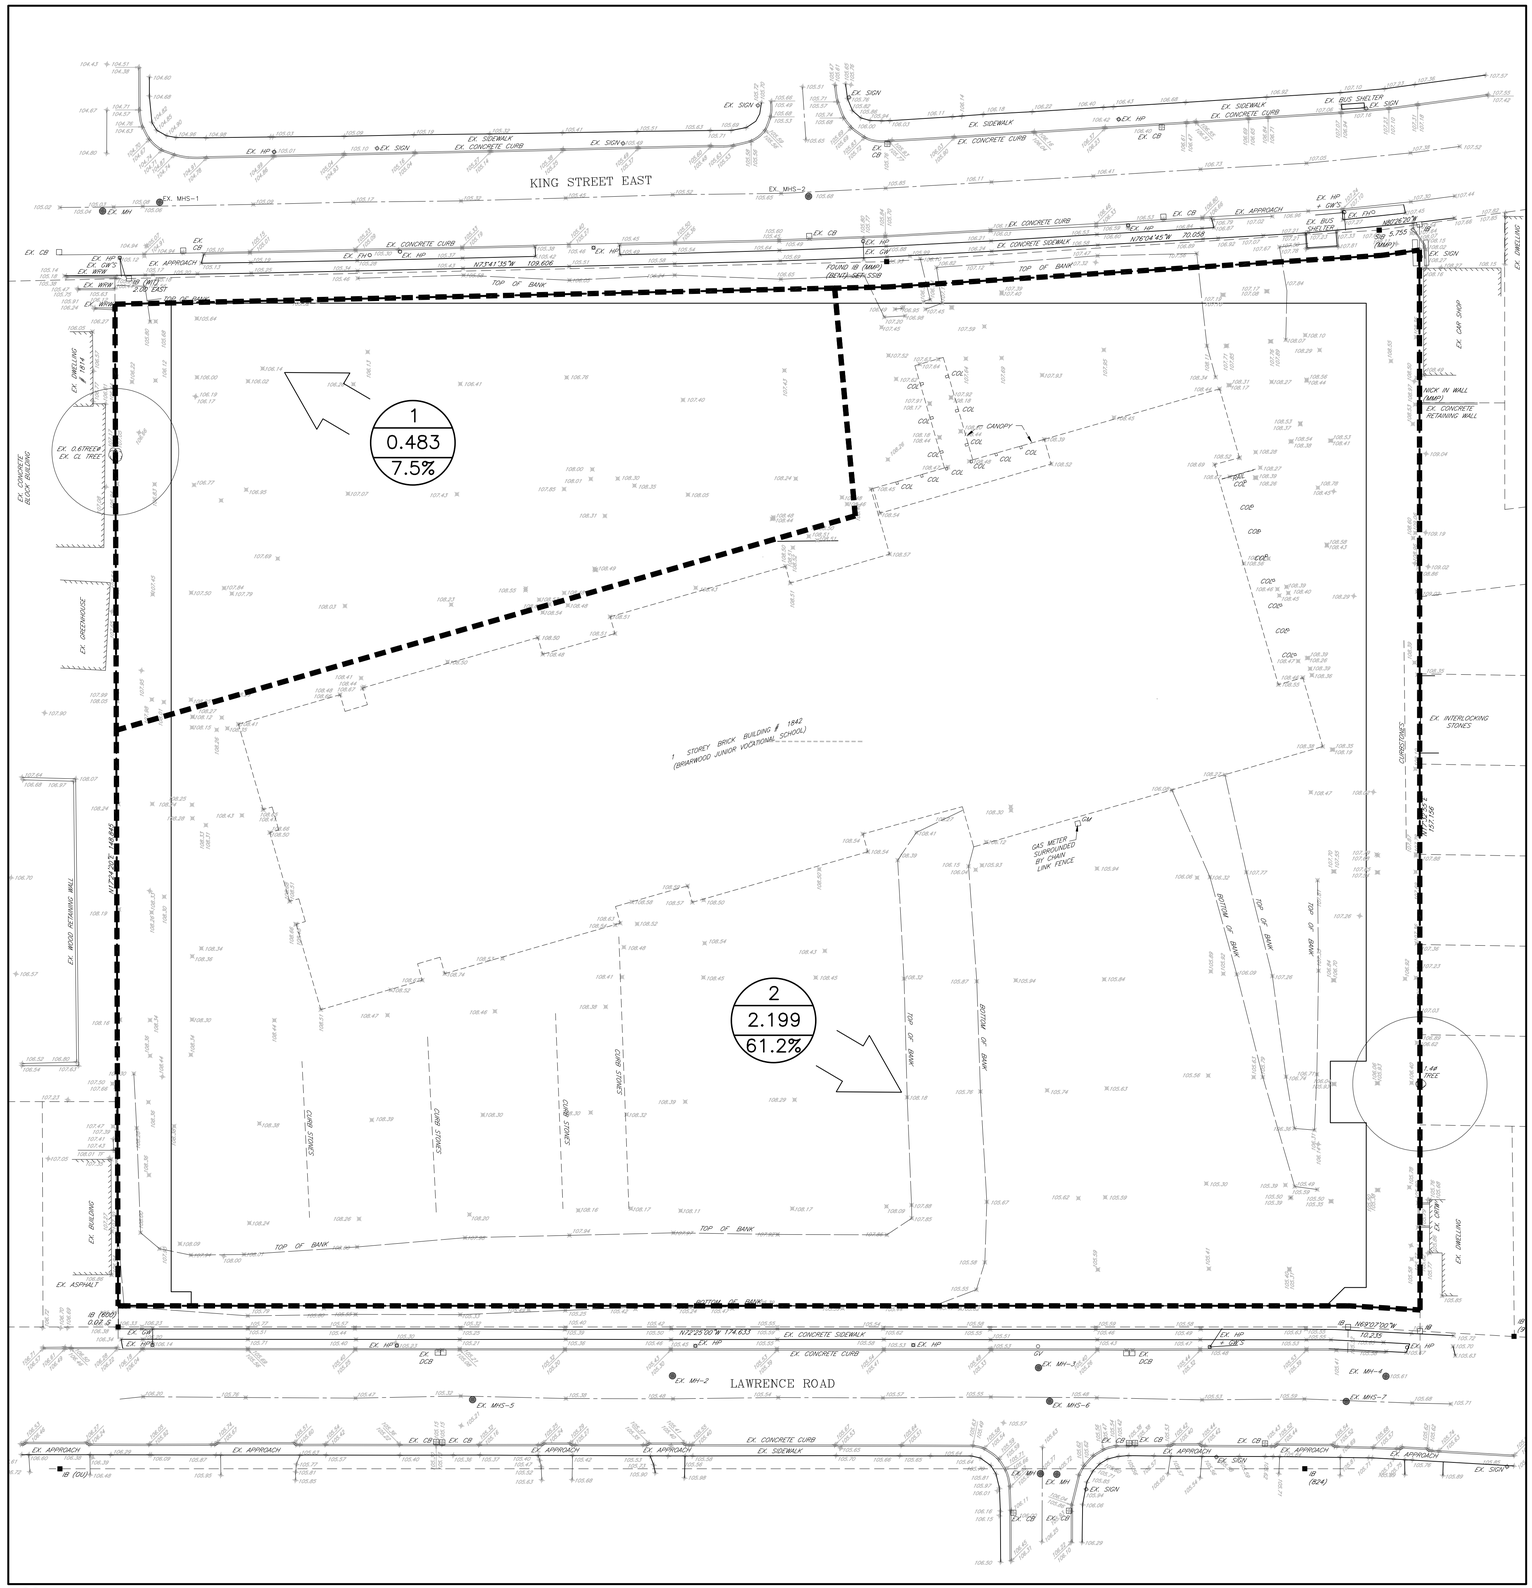

1 / C4-1 Existing Catchment Area Plan

1 : 400

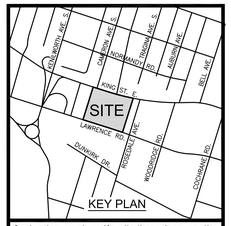

Contractor must verify all dimensions on the Project Site and report any discrepancies before proceeding with the Work.

This drawing is a part of the Contract Documents and is to be read in conjunction with all other Contract Documents.

© COPYRIGHT – LANHACK Consultants Inc. All rights reserved.

SOURCE
EXISTING BOUNDARY SURVEY AND TOPOGRAPHICAL INFORMATION OBTAINED FROM A.T. McLAREN LTD., DWG No. 28975, DATED AUGUST 20, 2020.

THE POSITION OF THE POLE LINES, CONDUITS, WATERMAINS, SEWERS, AND OTHER UTILITIES AND STRUCTURES ARE NOT NECESSARILY SHOWN ON THE CONTRACT DRAWINGS, AND WHERE SHOWN, THE ACCURACY OF THE POSITION OF SUCH UTILITIES AND STRUCTURES IS NOT GUARANTEED.

Revision Record

No.	Description	Date (m/d/y)
A	ISSUED AS PER CITY COMMENTS	02/11/22

Issue Record

LICENSED PROFESSIONAL ENGINEER
J. D. LAMARRE
FEB 2022
PROVINCE OF ONTARIO

LANHACK Consultants Inc.
Consulting Engineers
1709 Upper James Street
Hamilton, ON L9B 1K7
Tel: (905) 777-1454
Fax: (905) 336-8142

NHDGI Pulse Residential Development

1842 KING STREET EAST
HAMILTON, ON

Date:	MARCH 2021
Drawn By:	GRW
Chkd By:	SMP
Scale:	AS NOTED

Existing Catchment Area Plan

Project No.:	Drawing No.:	Rev.:
20064A	C4-1	A

Plot Date: 02/11/22
M:\2020\20064A – 1842 King St. NHDGI and US\Civil\20064A_003 – Catchment Area Plans.dwg