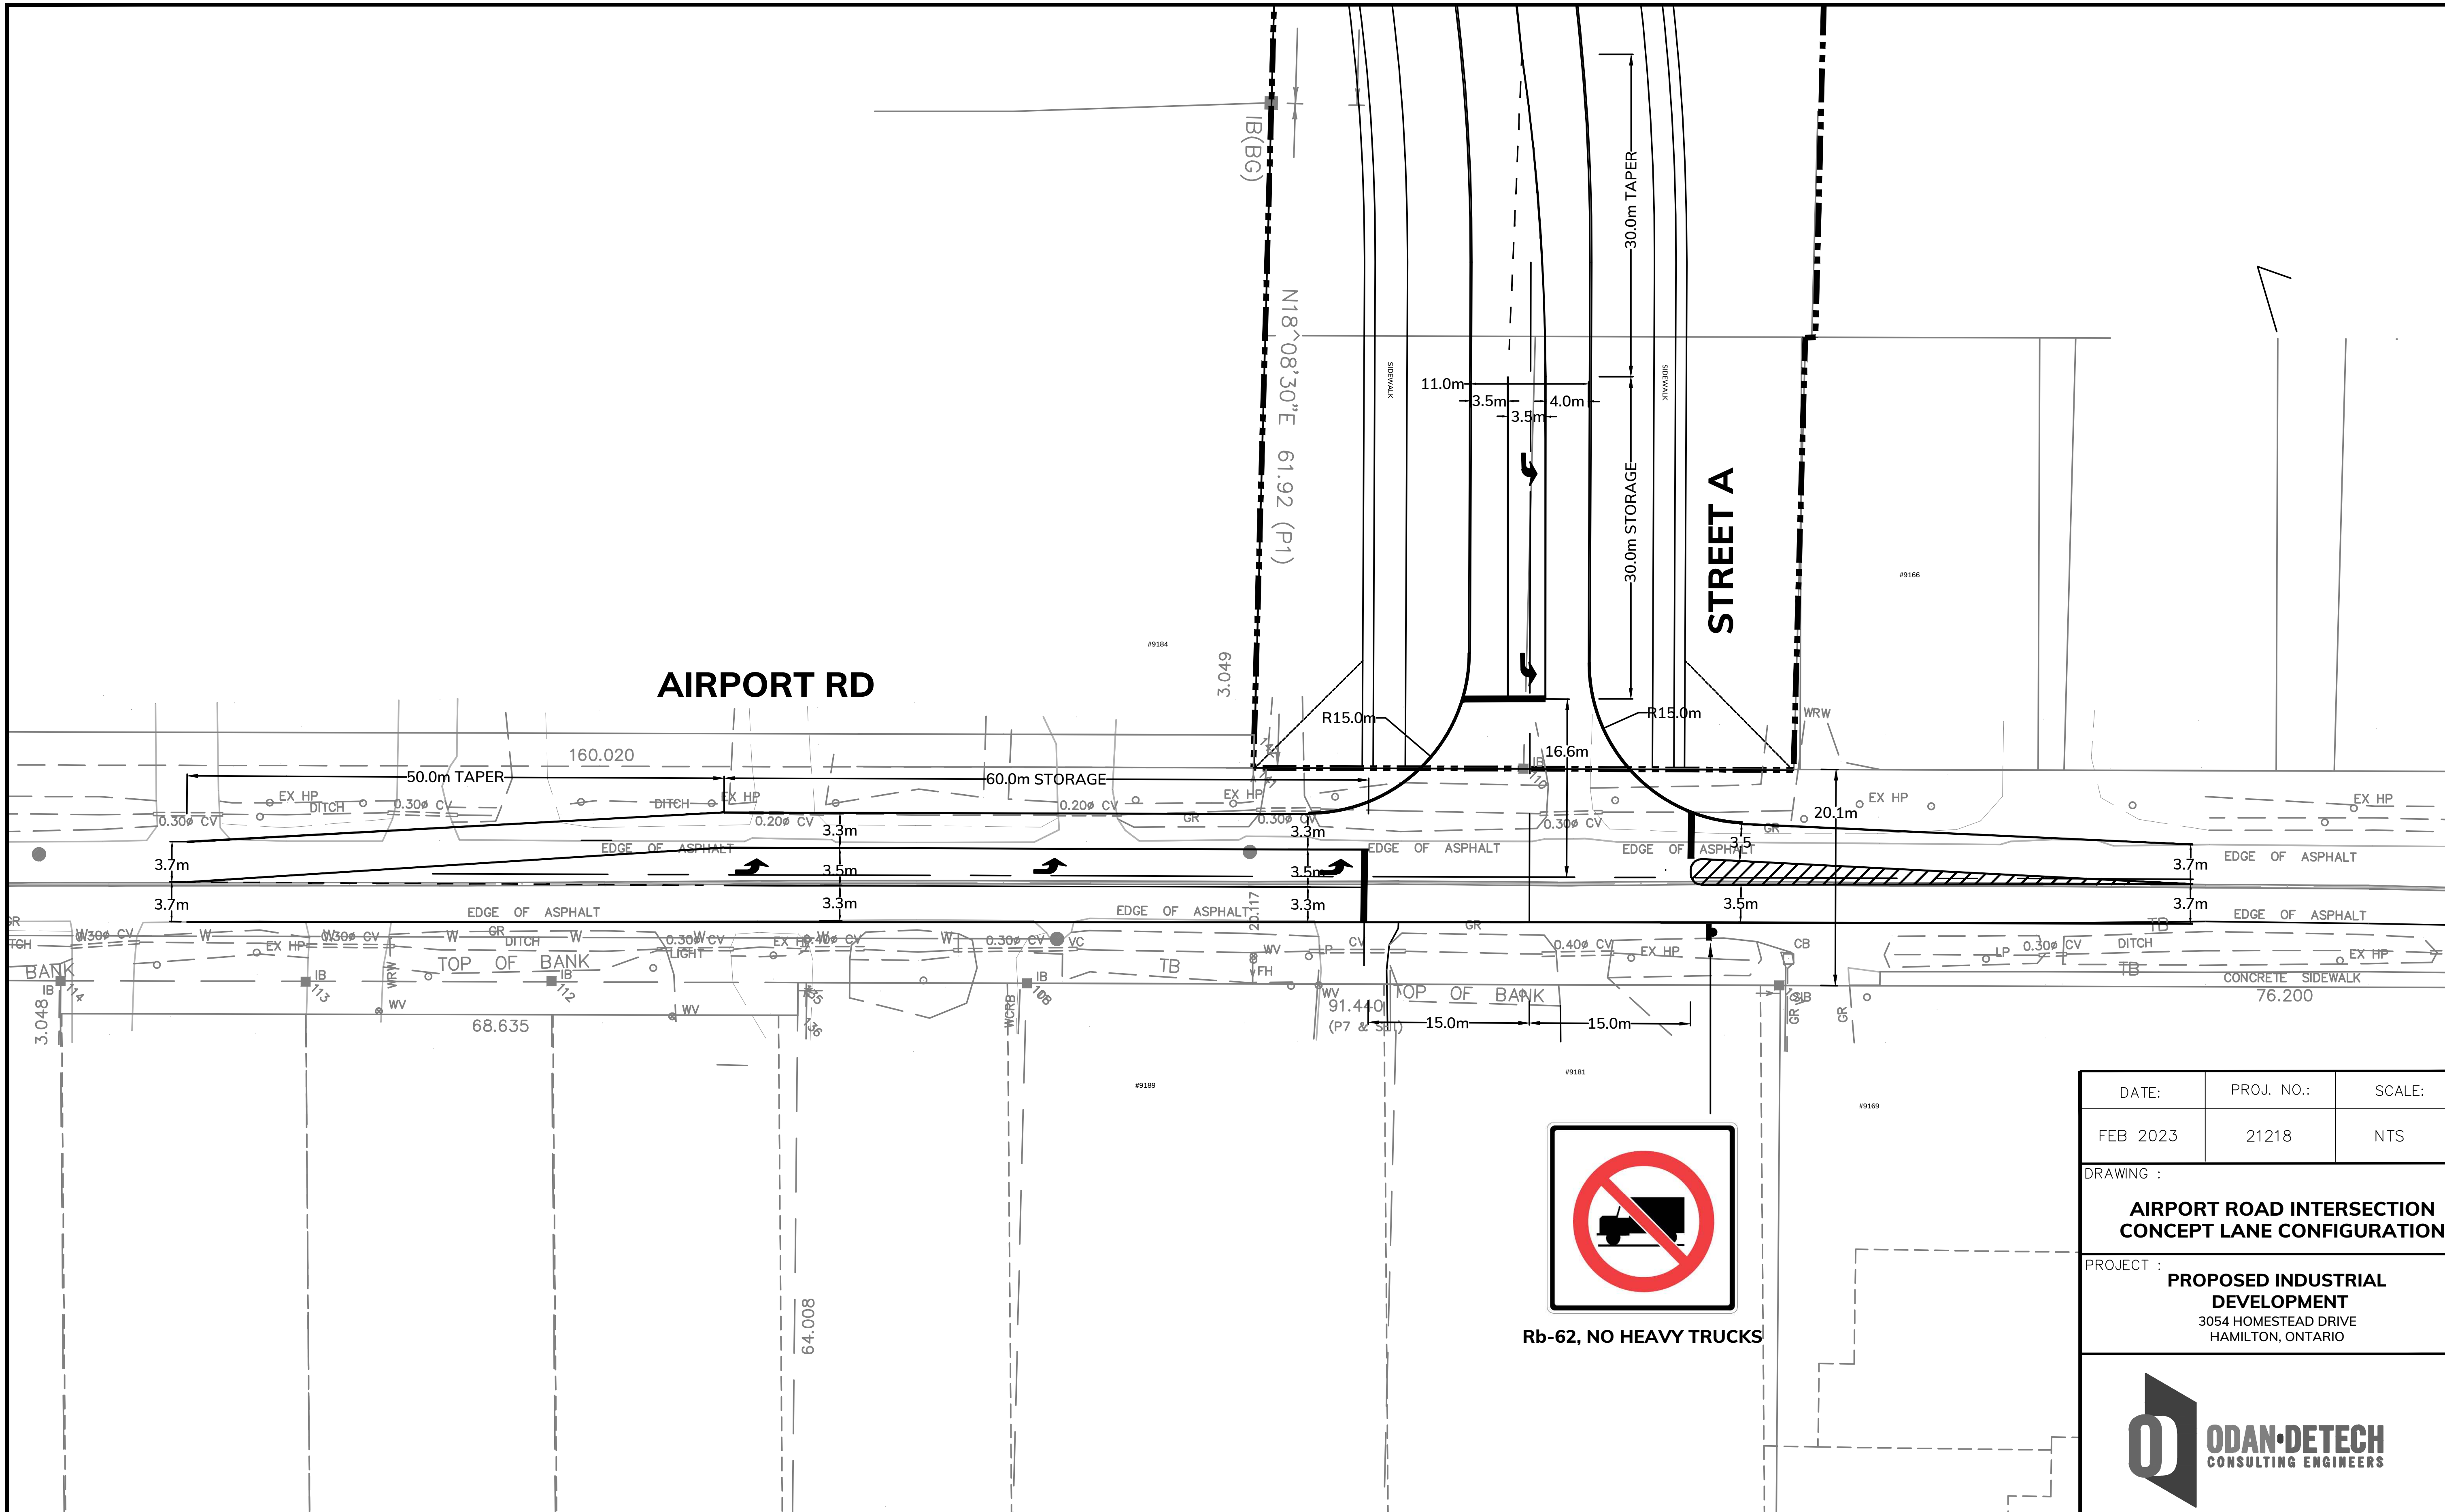

DATE:	PROJ. NO.:	SCALE:
FEB 2023	21218	NTS

DRAWING :

AIRPORT ROAD INTERSECTION
CONCEPT LANE CONFIGURATION

PROJECT :

PROPOSED INDUSTRIAL DEVELOPMENT
3054 HOMESTEAD DRIVE
HAMILTON, ONTARIO

ODAN·DETECH
CONSULTING ENGINEERS