project #: 21-235

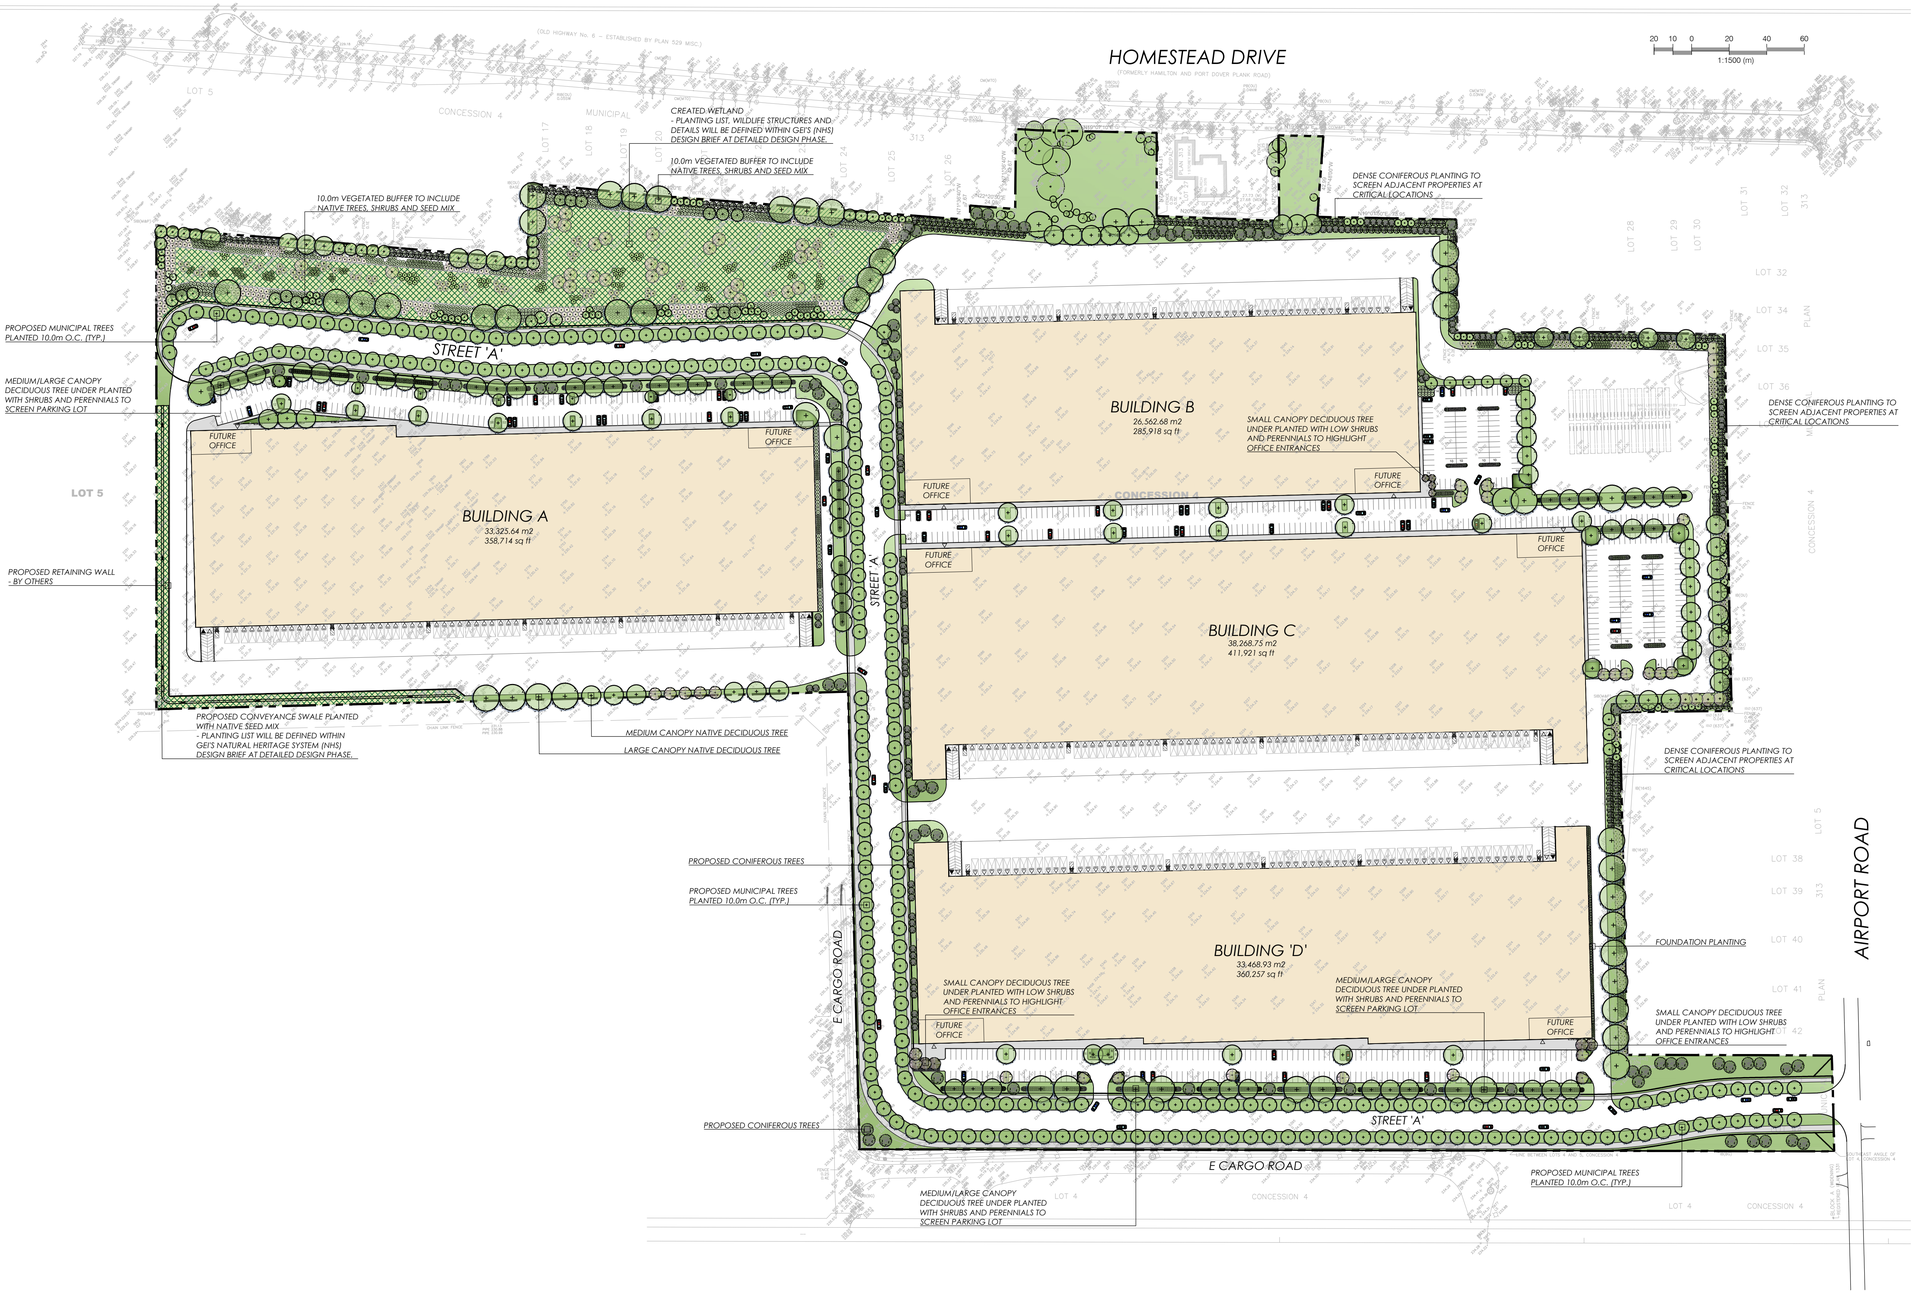

KEY MAP - N.T.S.

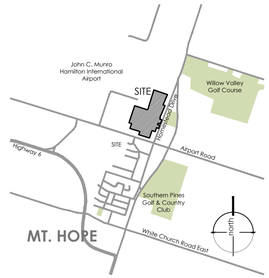

LEGEND

- property line
- existing tree to remain
- proposed deciduous tree
- proposed coniferous tree
- proposed shrub
- proposed perennial
- min. 150mm topsoil, fine grade & sod
- min. 150mm topsoil, fine grade & seed
- existing elevation
- C.I.P. concrete
- proposed 1.8m ht. wooden noise fence

NOT FOR CONSTRUCTION
ISSUED FOR REVIEW & COMMENTS ONLY

REVISIONS/ SUBMISSIONS

#	DATE	DESCRIPTION
1	2023-02-27	Issued for submission

STAMP

ONTARIO ASSOCIATION OF LANDSCAPE ARCHITECTS
SCOTT PB HENDERSON
MEMBER

CLIENT
Fengate Property Management

MUNICIPALITY
City of Hamilton

PROJECT
3054 Homestead Drive
9174 & 9166 Airport Road
Mt. Hope, Hamilton

MUNICIPAL FILE NUMBER

SHEET
Landscape Concept Plan
LC-1

adesso design inc.
landscape architecture

69 John Street South, Suite 250
Hamilton, ON L8P 2B9
t. 905.526.8876
www.adessodesigninc.ca

DESTINATION: Plot/Plots: 3054-LC-SKX-Homestead Drive, Hamilton\01 Current Drawings\21-235 Dwg LAYOUT\LC1 | Concept Plan
LAST SAVED BY: Brittania.N | February 27, 2023 9:23:14 AM | PLOTTED: Brittania.N | February 27, 2023 9:24:24 AM