DETAIL 'A' (NTS)

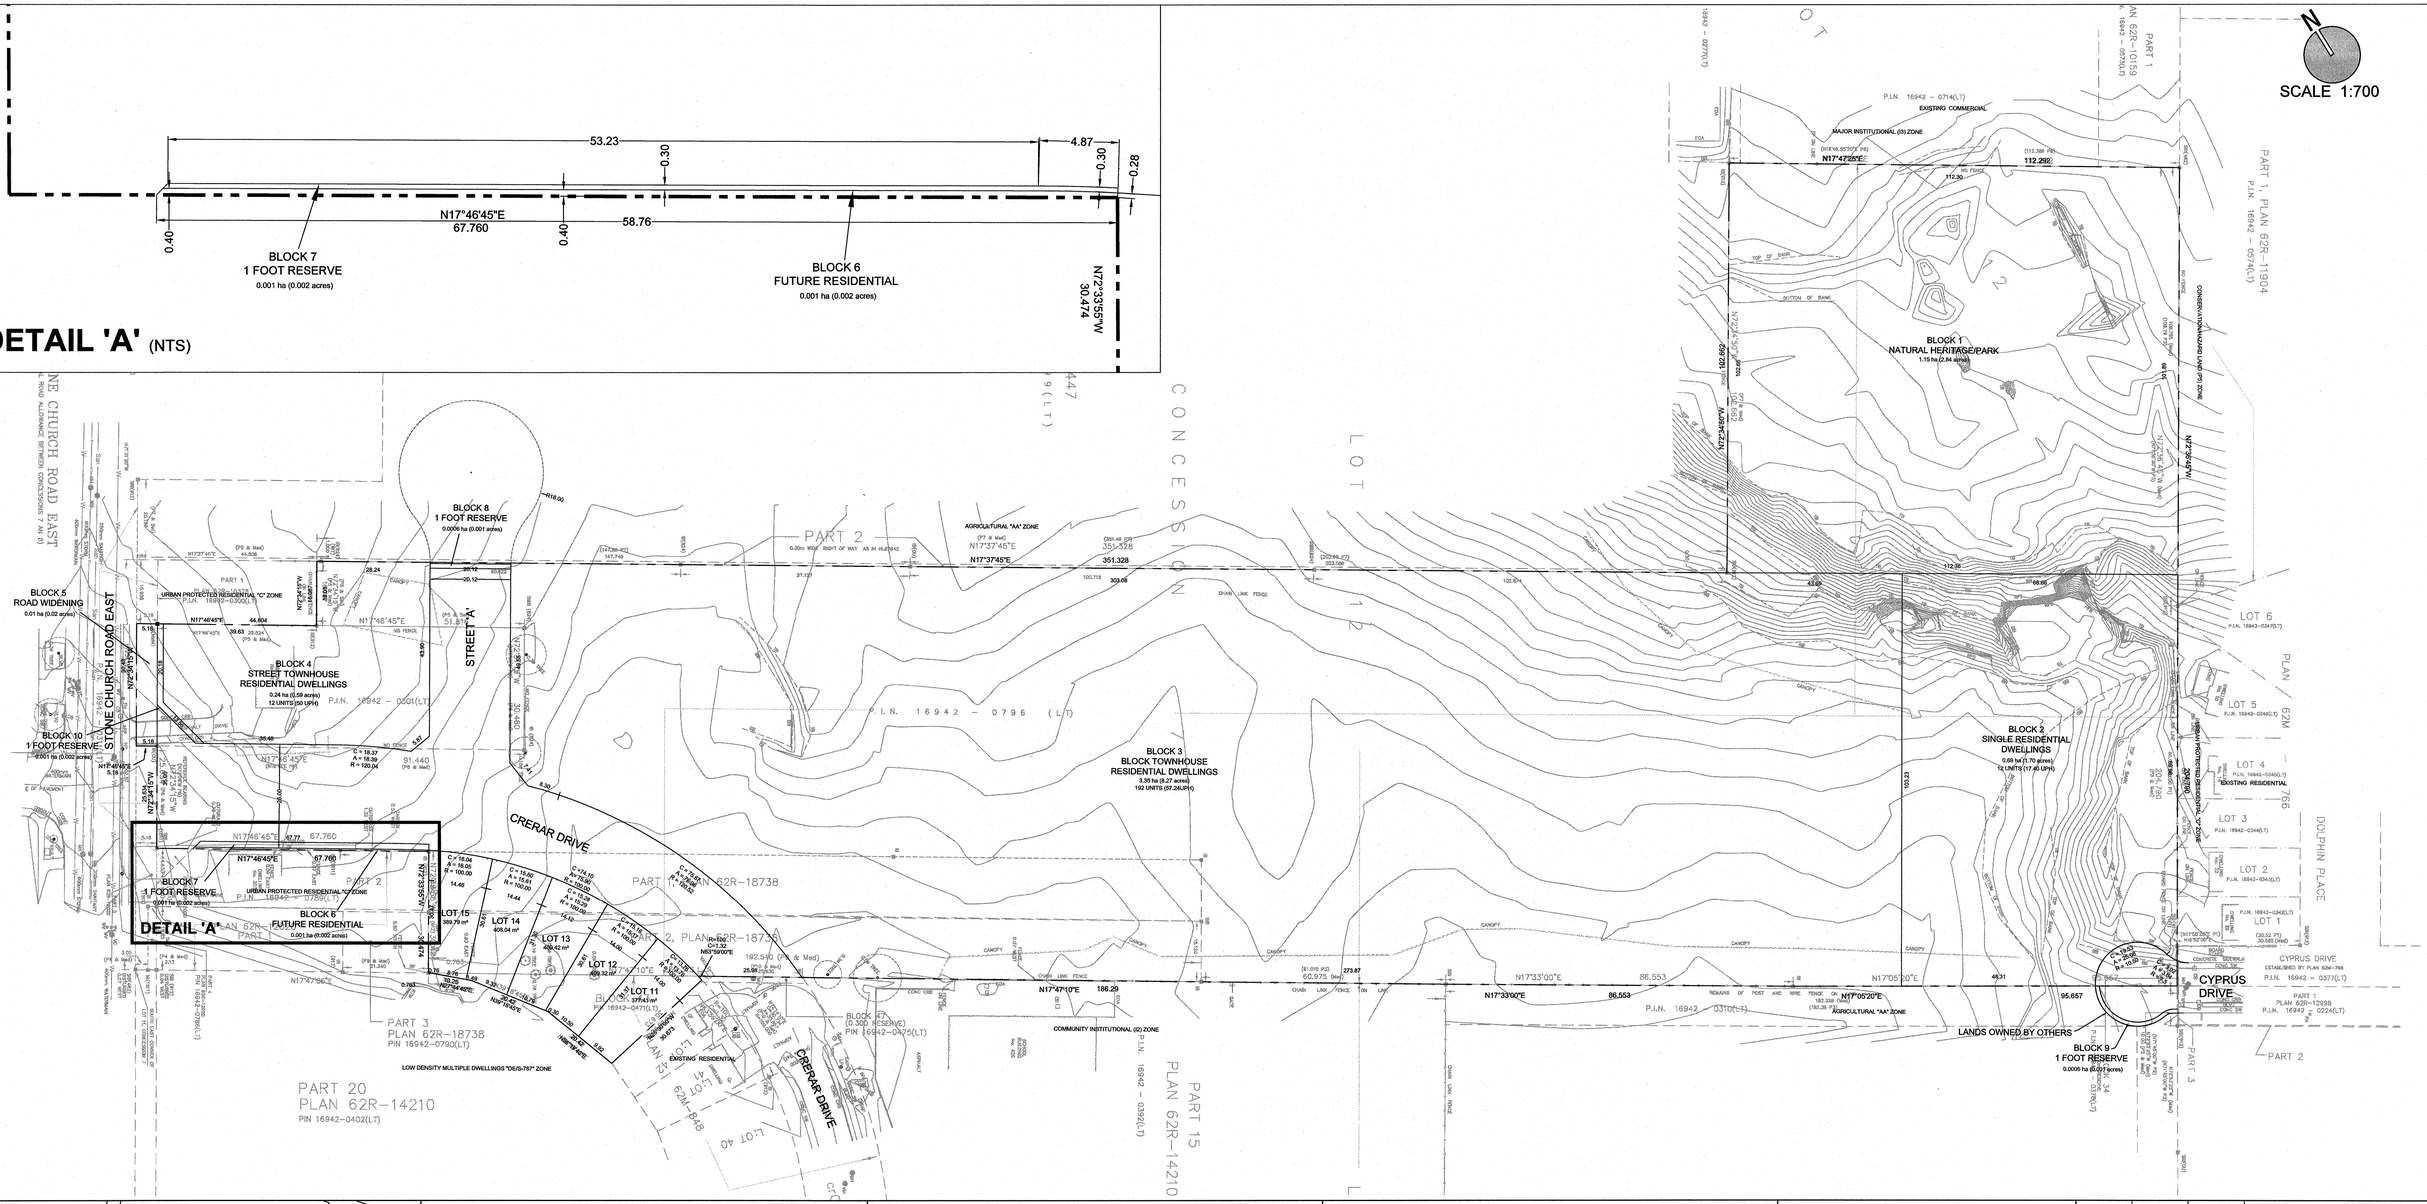
SCALE 1:700
NE CHURCH ROAD EAST
STONE CHURCH ROAD EAST
CRERAR DRIVE
CYPRUS DRIVE
DOLPHIN PLACE
BLOCK 1
NATURAL HERITAGE/PARK
1.15 ha (2.84 acres)
BLOCK 2
SINGLE RESIDENTIAL DWELLINGS
0.69 ha (1.70 acres)
12 UNITS (17.40 UPH)
BLOCK 3
BLOCK TOWNHOUSE RESIDENTIAL DWELLINGS
3.35 ha (8.27 acres)
192 UNITS (57.24UPH)
BLOCK 4
STREET TOWNHOUSE RESIDENTIAL DWELLINGS
0.24 ha (0.59 acres)
12 UNITS (50 UPH)
BLOCK 5
ROAD WIDENING
0.01 ha (0.02 acres)
BLOCK 6
FUTURE RESIDENTIAL
0.001 ha (0.002 acres)
BLOCK 7
1 FOOT RESERVE
0.001 ha (0.002 acres)
BLOCK 8
1 FOOT RESERVE
0.0006 ha (0.001 acres)
BLOCK 9
1 FOOT RESERVE
0.0005 ha (0.001 acres)
BLOCK 10
1 FOOT RESERVE
0.001 ha (0.002 acres)
STREET 'A'
LOT 11
LOT 12
LOT 13
LOT 14
LOT 15
LOT 3
LOT 4
LOT 5
LOT 6
PART 1, PLAN 62R-11904
PART 2, PLAN 62R-18738
PART 3 PLAN 62R-18738
PART 20 PLAN 62R-14210
PART 15 PLAN 62R-14210
PART 1 PLAN 62R-10159
PART 2 PLAN 62R-10159
PART 1 PLAN 62R-12998
PART 2 PLAN 62R-12998
P.I.N. 16942 - 0796 (LT)
P.I.N. 16942 - 0759(LT)
P.I.N. 16942 - 0790(LT)
P.I.N. 16942 - 0402(LT)
P.I.N. 16942 - 0392(LT)
P.I.N. 16942 - 0310(LT)
P.I.N. 16942 - 0376(LT)
P.I.N. 16942 - 0377(LT)
P.I.N. 16942 - 0224(LT)
P.I.N. 16942 - 0346(LT)
P.I.N. 16942 - 0344(LT)
P.I.N. 16942 - 0340(LT)
P.I.N. 16942 - 0342(LT)
P.I.N. 16942 - 0341(LT)
P.I.N. 16942 - 0714(LT)
